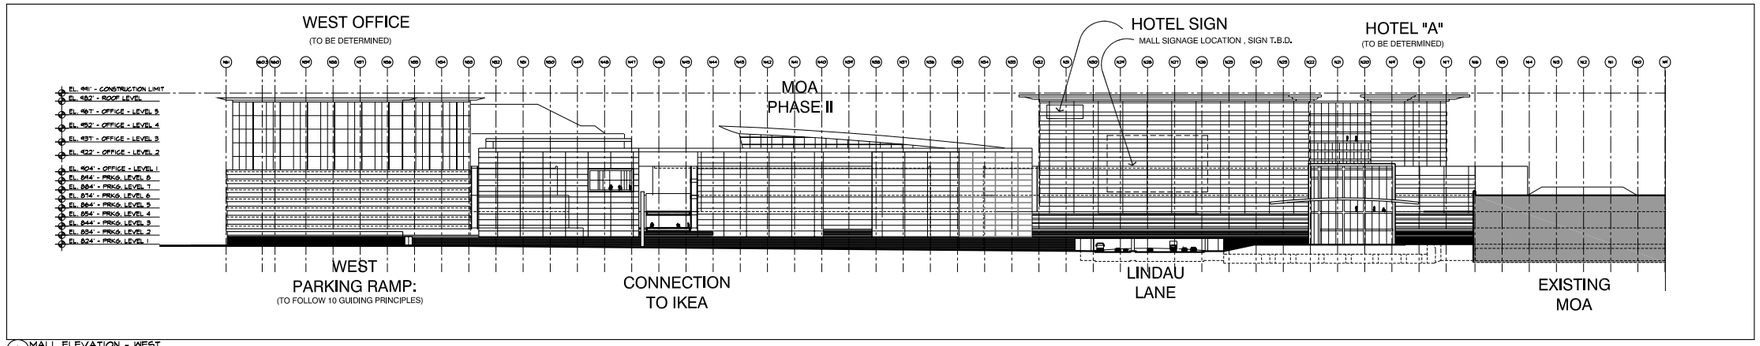

1 A301 MALL ELEVATION - WEST
SCALE: 1" = 50'-0"

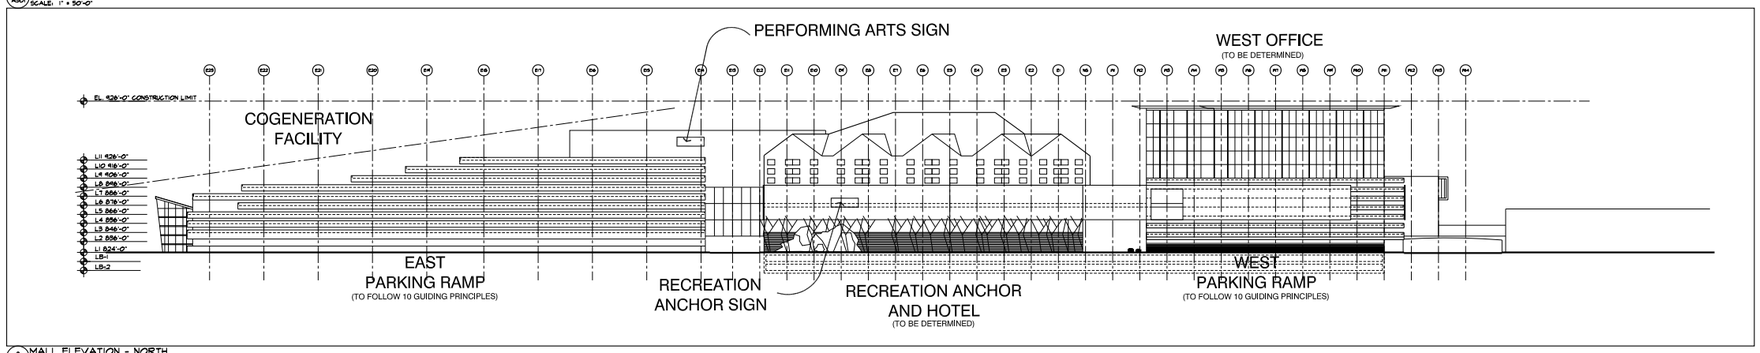

2 A301 MALL ELEVATION - NORTH
SCALE: 1" = 50'-0"

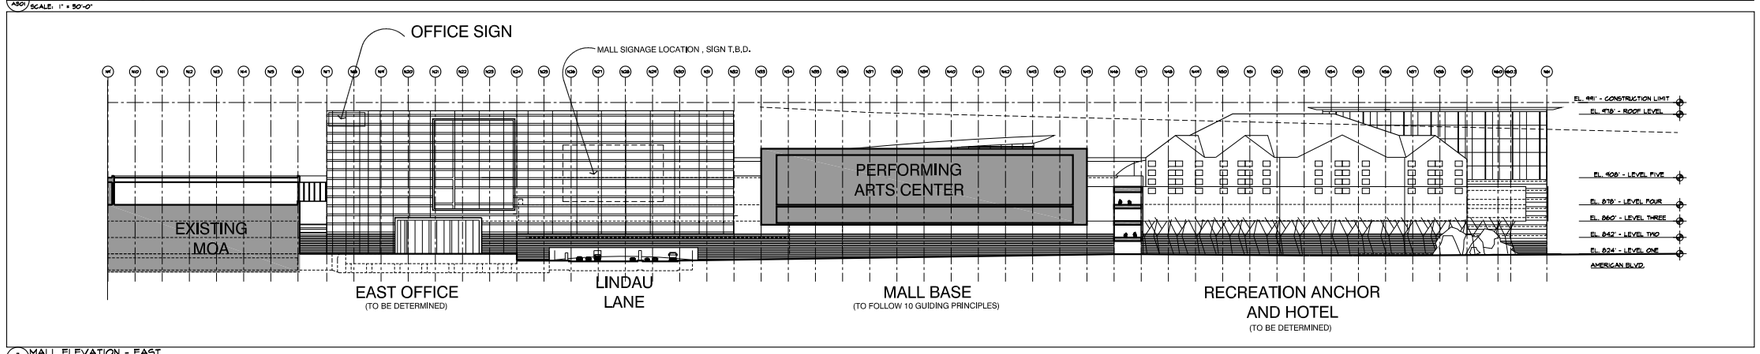

3 A301 MALL ELEVATION - EAST
SCALE: 1" = 50'-0"

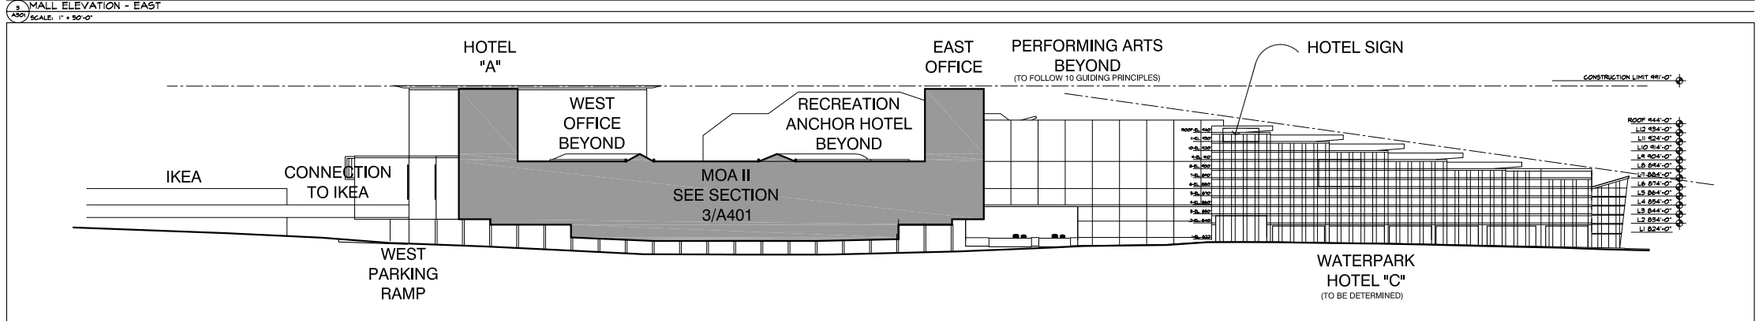

4 A301 BUILDING SECTION D
SCALE: 1" = 50'-0"

DRAWING FILE NAME: P:\1104-06-Bloomington\Models\1104-06-Bloomington-Model.dwg
DATE TIME PLOTTED: 11/16/2006 9:00:00 AM BY: Jeffrey Lee Hall 1104_A400PHI, 1104-LUCAINC-CURRENT, 1104-PARKING-022006, TIM1 pdp

KKE architects

KKE Architects, Inc.
300 first avenue north
minneapolis, mn 55401

(612) 339-4200
FAX (612) 342-9267

www.kke.com

minneapolis las vegas pasadena irvine

I hereby certify that this plan, specification, or report was prepared by me or under my direct supervision, and that I am a duly Licensed Architect under the laws of the State of Minnesota.

Printed Name: _____

Signature: _____

Date: _____ License #: _____

No.	Date	Revision Description
	4/10/06	PDP SUBMITTAL
	5/1/06	REVISED PDP SUBMITTAL

No.	Date	Revision Description

MALL OF AMERICA EXPANSION

CITY OF BLOOMINGTON, MINNESOTA

MALL OF AMERICA

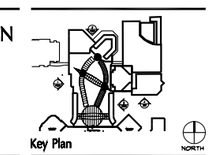

Key Plan

EXTERIOR ELEVATIONS

Project: 0508.1104.21
Date: April 10, 2006
Drawn by:
Checked by: GG

Drawing Number: A301

Copyright © 2006 by KKE Architects, Inc.