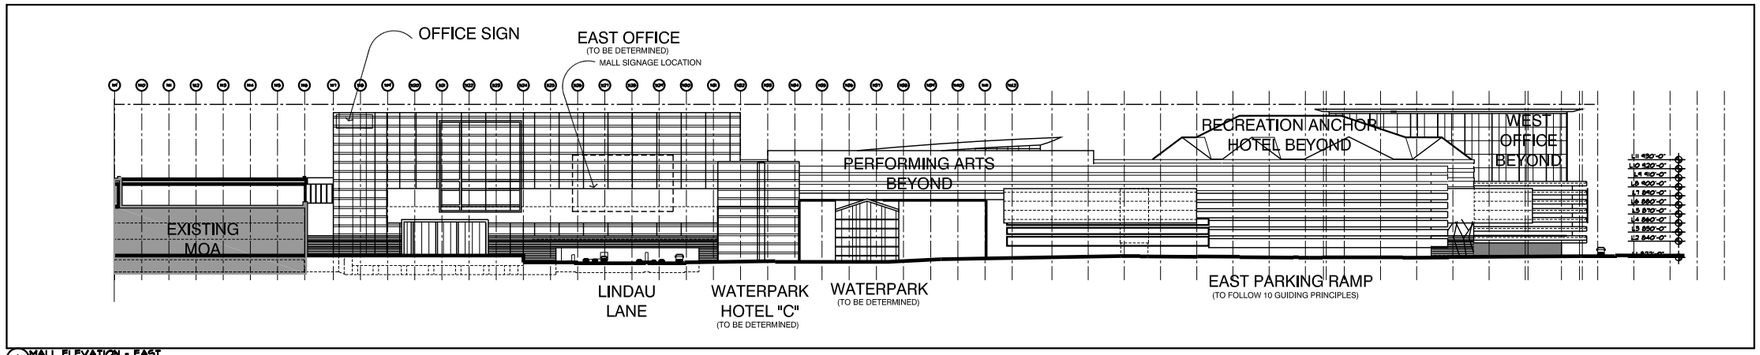

1 A302 MALL ELEVATION - EAST
SCALE: 1" = 50'-0"

2 A302 NOT USED
SCALE: 1" = 50'-0"

3 A302 NOT USED
SCALE: 1" = 50'-0"

4 A302 NOT USED
SCALE: 1" = 50'-0"

KKE architects
KKE Architects, Inc.
300 first avenue north
minneapolis, mn 55401
(612) 339-4200
FAX (612) 342-9267
www.kke.com
minneapolis las vegas pasadena irvine

I hereby certify that this plan, specification, or report was prepared by me or under my direct supervision, and that I am a duly Licensed Architect under the laws of the State of Minnesota.

Printed Name: _____

Signature: _____

Date: _____ License #: _____

No.	Date	Revision Description
	4/10/06	PDP SUBMITTAL
	5/9/06	REVISED PDP SUBMITTAL

No.	Date	Revision Description

MALL OF AMERICA EXPANSION
CITY OF BLOOMINGTON, MINNESOTA

MALL OF AMERICA

Key Plan

NORTH

EXTERIOR ELEVATIONS

Project: 0508.116-4.21
Date: April 10, 2006
Drawn by: _____
Checked by: GS
Drawing Number: A302

Copyright © 2006 by KKE Architects, Inc.