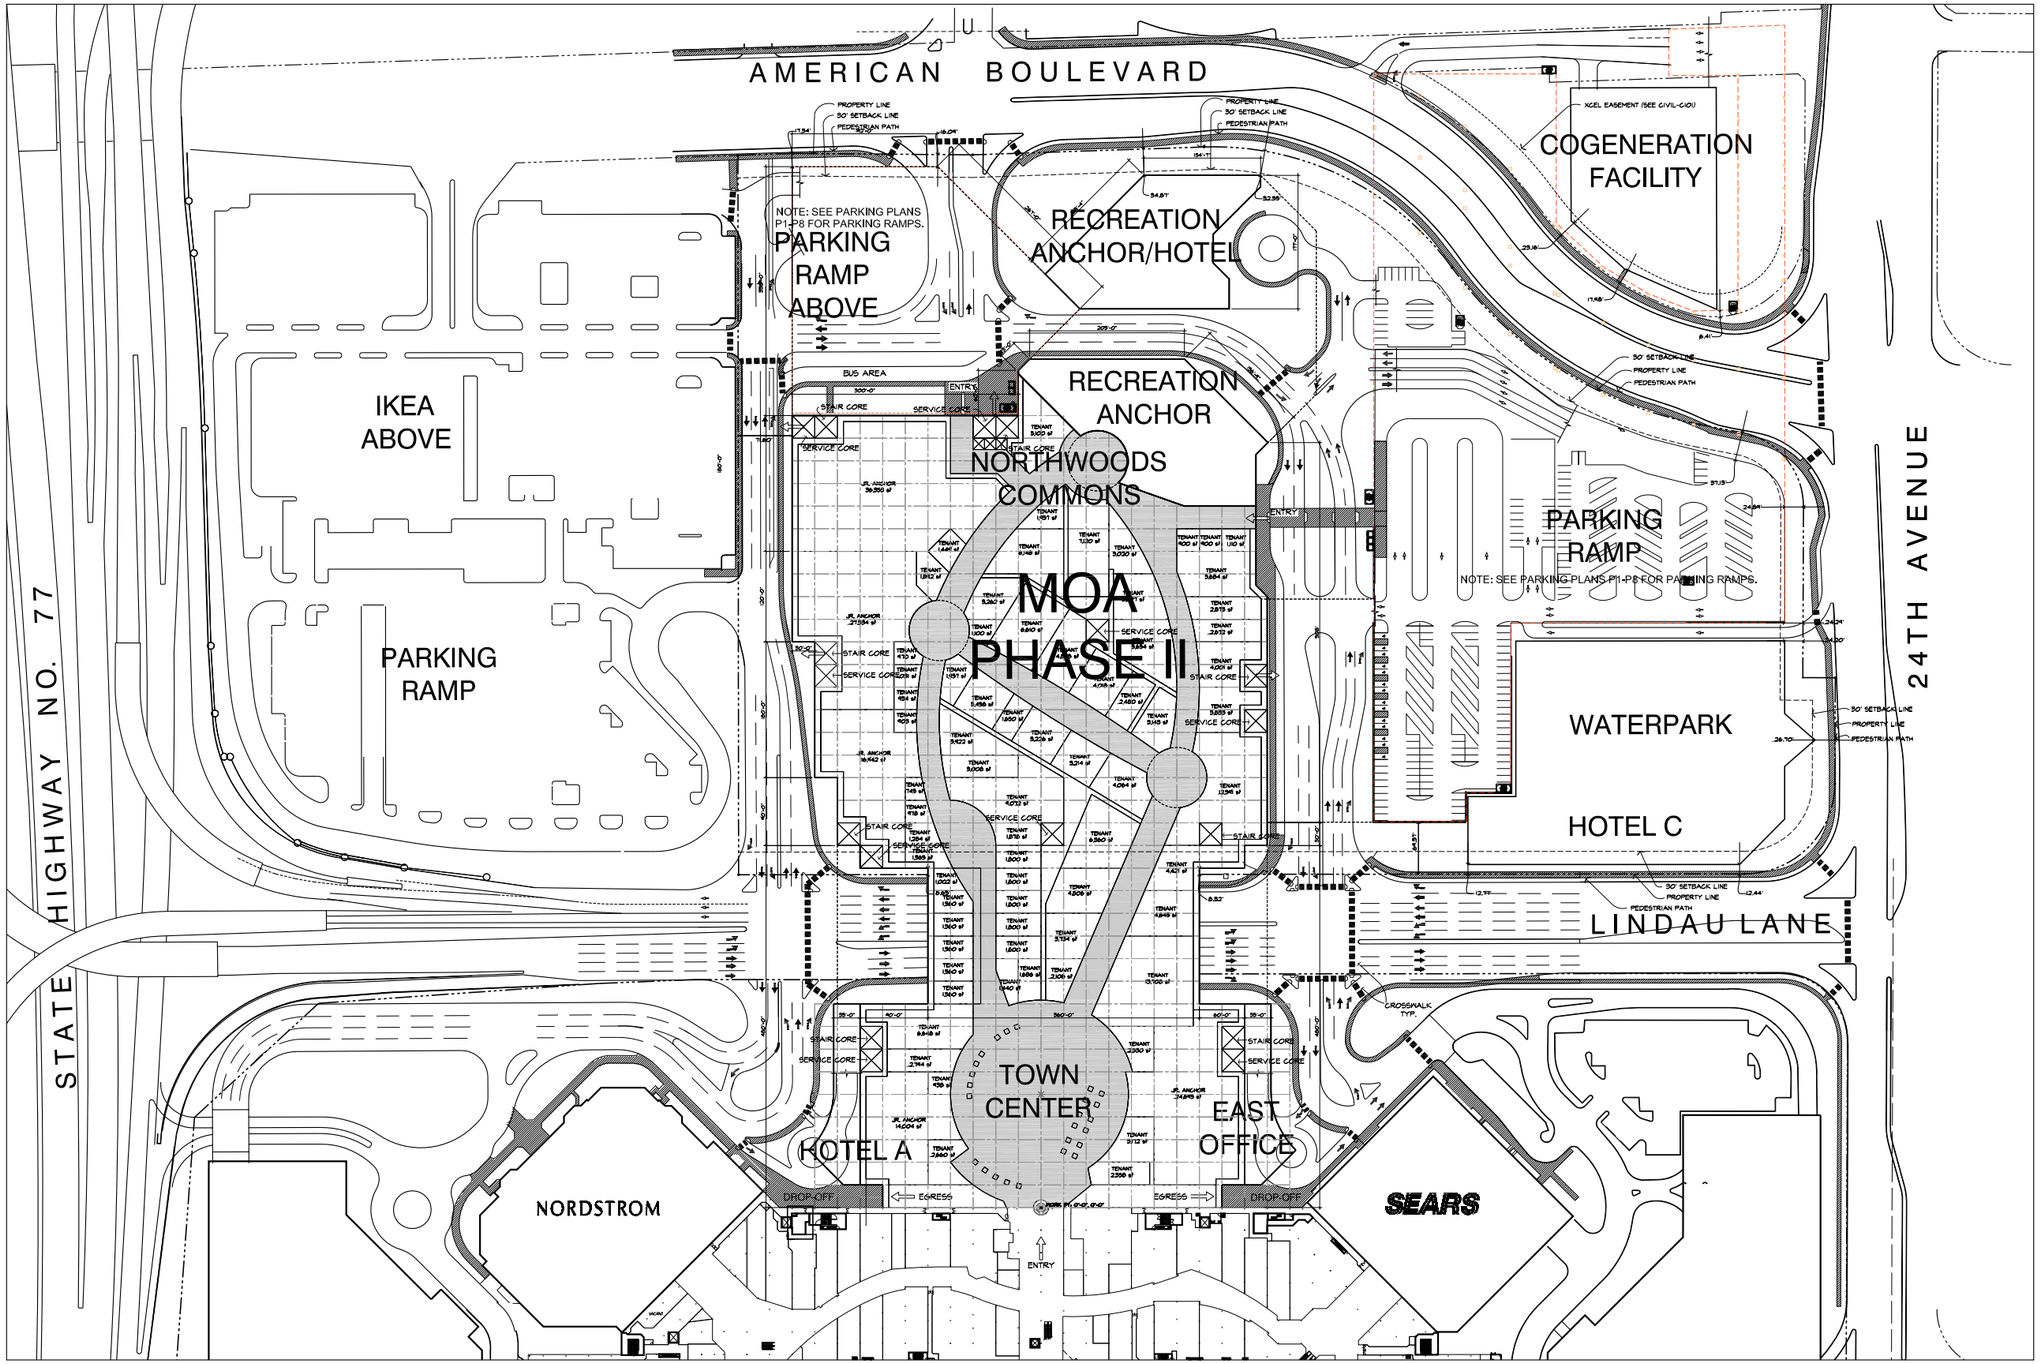

1 A201 FIRST FLOOR PLAN (EL = 824'-0")
1" = 60'-0"

NOTE: ARCHITECTURAL SITE PLAN FOR REFERENCE ONLY. SEE CIVIL PLAN C101 FOR SIDEWALKS AND BUILDING SETBACKS.

KKE architects

KKE Architects, Inc.
300 first avenue north
minneapolis, mn 55401
(612) 339-4200
FAX (612) 342-9267
www.kke.com

minneapolis las vegas pasadena irvine

I hereby certify that this plan, specification, or report was prepared by me or under my direct supervision, and that I am a duly Licensed Architect under the laws of the State of Minnesota.

Printed Name: _____

Signature: _____

Date: _____ License #: _____

No.	Date	Revision Description
	4/10/06	PDP SUBMITTAL
	5/1/06	REVISED PDP SUBMITTAL

No.	Date	Revision Description

MALL OF AMERICA EXPANSION
CITY OF BLOOMINGTON, MINNESOTA

MALL OF AMERICA

Key Plan

NORTH

FIRST FLOOR PLAN

Project 0508.1164.21
Date April 10, 2006
Drawn by
Checked by OS
Drawing Number A201

Copyright © 2006 by KKE Architects, Inc.

DRAWING FILE NAME: R:\2005\08-CommDevelopment\1164\CAD\21\PDP Submittal\PDP-siteFlpln1.DWG
XREFED DRAWINGS: TB01 pdp