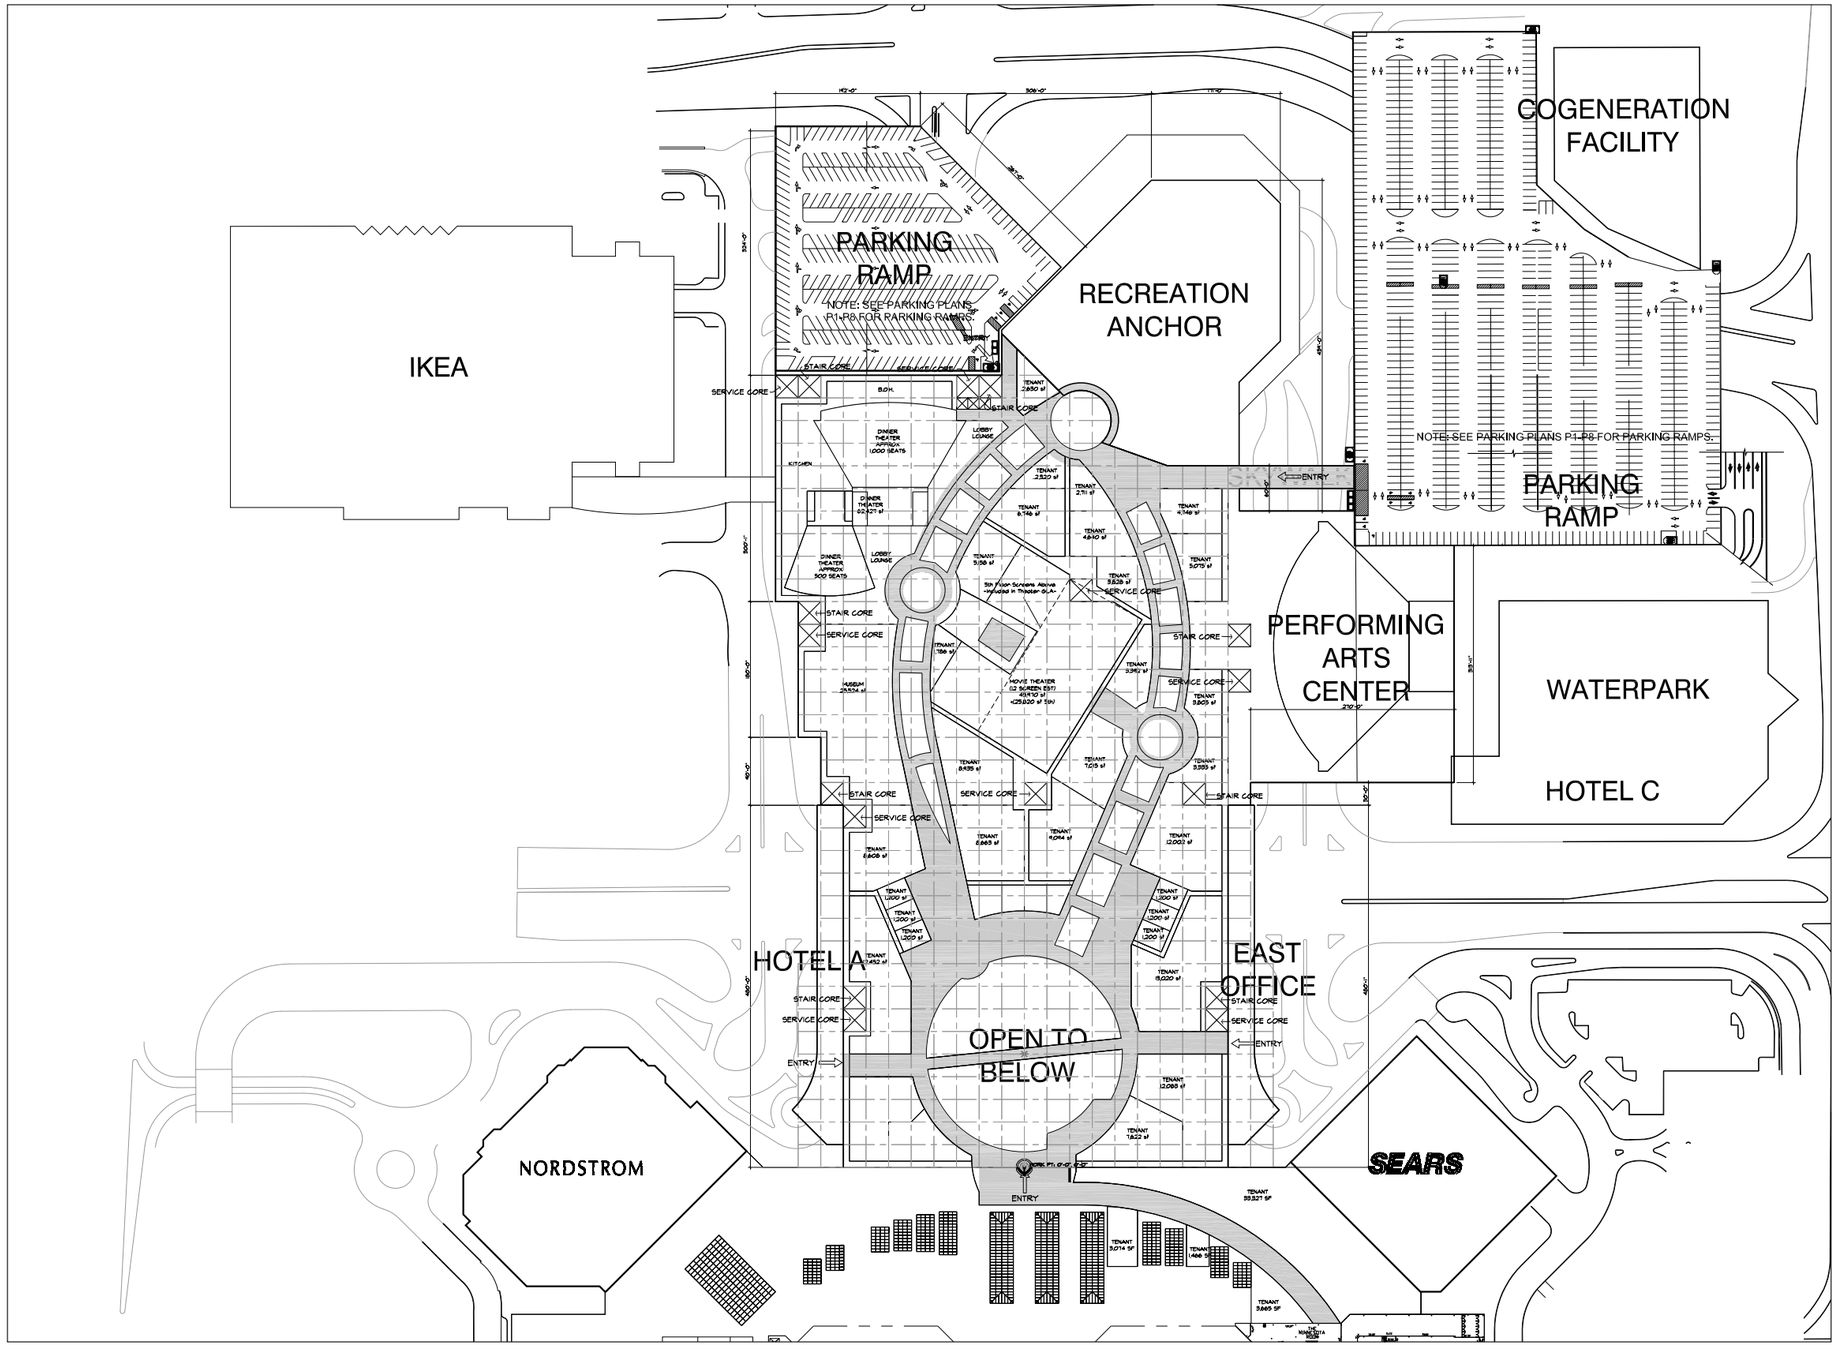

1 A204 FOURTH FLOOR PLAN (EL = 878'-0")
1" = 60'-0"

KKE architects

KKE Architects, Inc.
300 first avenue north
minneapolis, mn 55401
(612) 339-4200
FAX (612) 342-9267
www.kke.com

minneapolis las vegas pasadena irvine

I hereby certify that this plan, specification, or report was prepared by me or under my direct supervision, and that I am a duly Licensed Architect under the laws of the State of Minnesota.

Printed Name: _____

Signature: _____

Date: _____ License #: _____

No.	Date	Revision Description
	4/10/06	PDP SUBMITTAL
	5/1/06	REVISED PDP SUBMITTAL

No.	Date	Revision Description

MALL OF AMERICA EXPANSION
CITY OF BLOOMINGTON, MINNESOTA

MALL OF AMERICA

Key Plan

NORTH

FOURTH FLOOR PLAN

Project	0508.1164.21
Date	April 10, 2006
Drawn by	CN
Checked by	OS

Drawing Number A204

Copyright © 2006 by KKE Architects, Inc.

DRAWING FILE NAME: R:\2005\08-Commissioned\1164\CAD\21\PDP Submittal\PDP-A101.dwg
XREFED DRAWINGS: BASEDRAWING-01.DWG-MD-Kingsbury, current0, current1, current2, current3, current4, T001.pdp