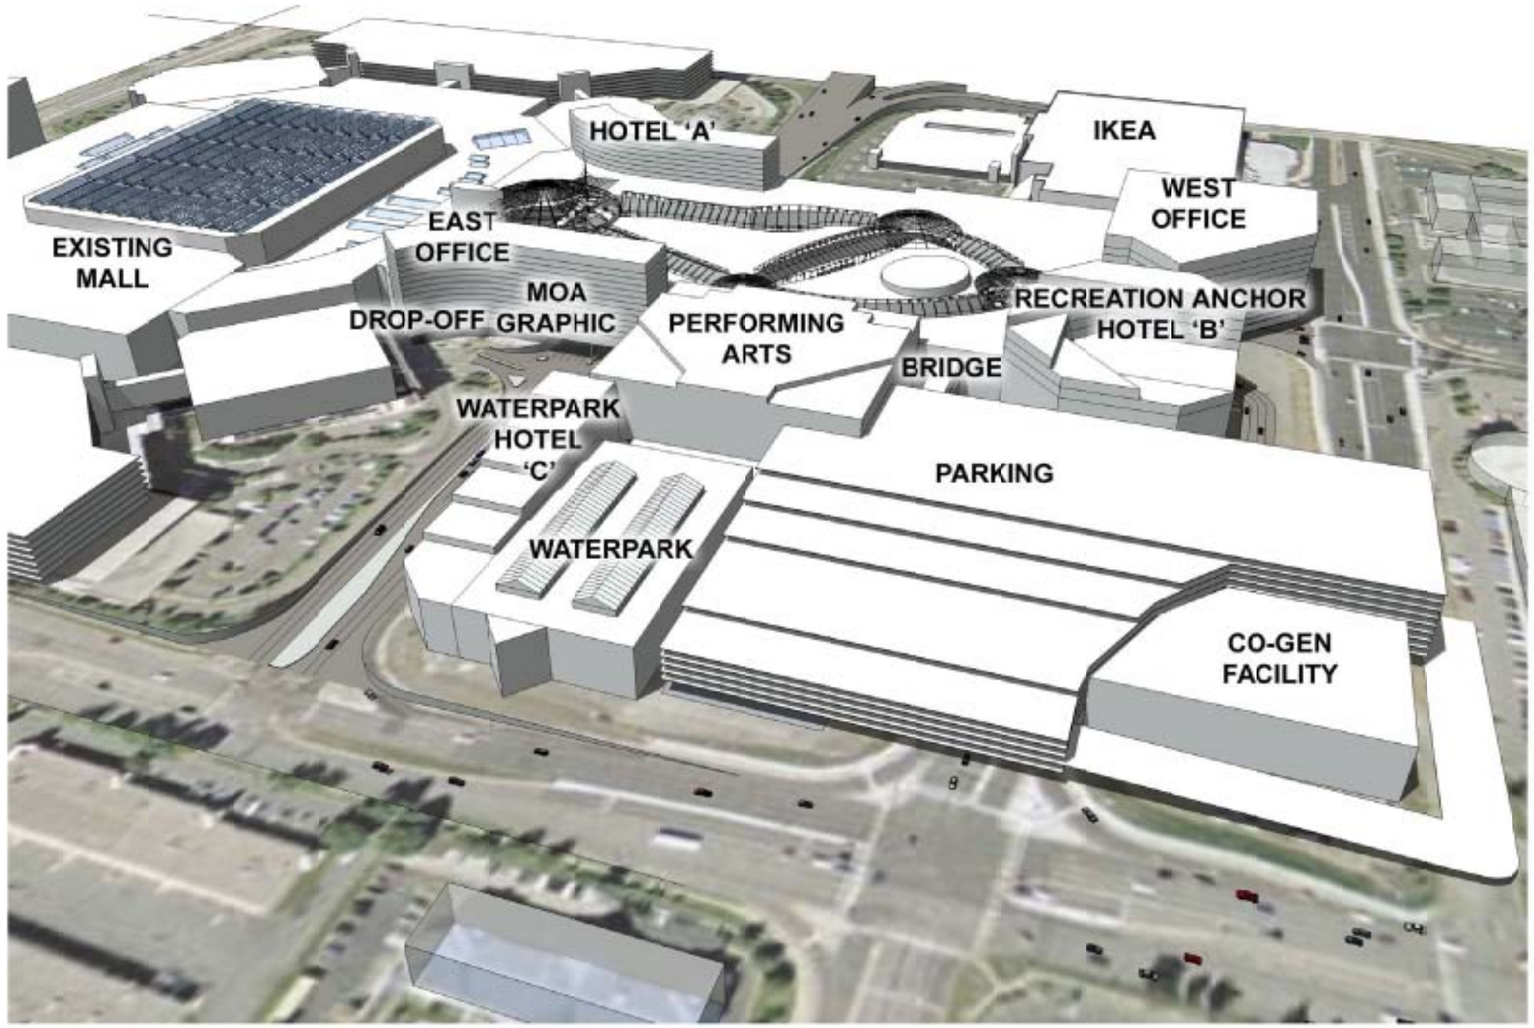


## VIEW FROM EAST

MALL OF AMERICA PHASE II

KKE architects

KKE Architects, Inc.
300 first avenue north
minneapolis, mn 55401

(612) 339-4200
FAX (612) 342-9267

www.kke.com

minneapolis las vegas pasadena irvine

I hereby certify that this plan, specification, or report was prepared by me or under my direct supervision, and that I am a duly Licensed Architect under the laws of the State of Minnesota.

Printed Name: _____

Signature: _____

Date: _____ License #: _____

| No. | Date | Revision Description |
|---|---|---|
| | 4/10/06 | FOP SUBMITTAL |
| | 5/1/06 | REVISED FOP SUBMITTAL |

| No. | Date | Revision Description |
|---|---|---|

MALL OF AMERICA EXPANSION
CITY OF BLOOMINGTON, MINNESOTA

MALL OF AMERICA

Key Plan

NORTH

MODEL VIEW FROM EAST

Project: 0506.164.21
Date: April 10, 2006
Drawn by:
Checked by: GS

Drawing Number
A600

Copyright © 2006 by KKE Architects, Inc.