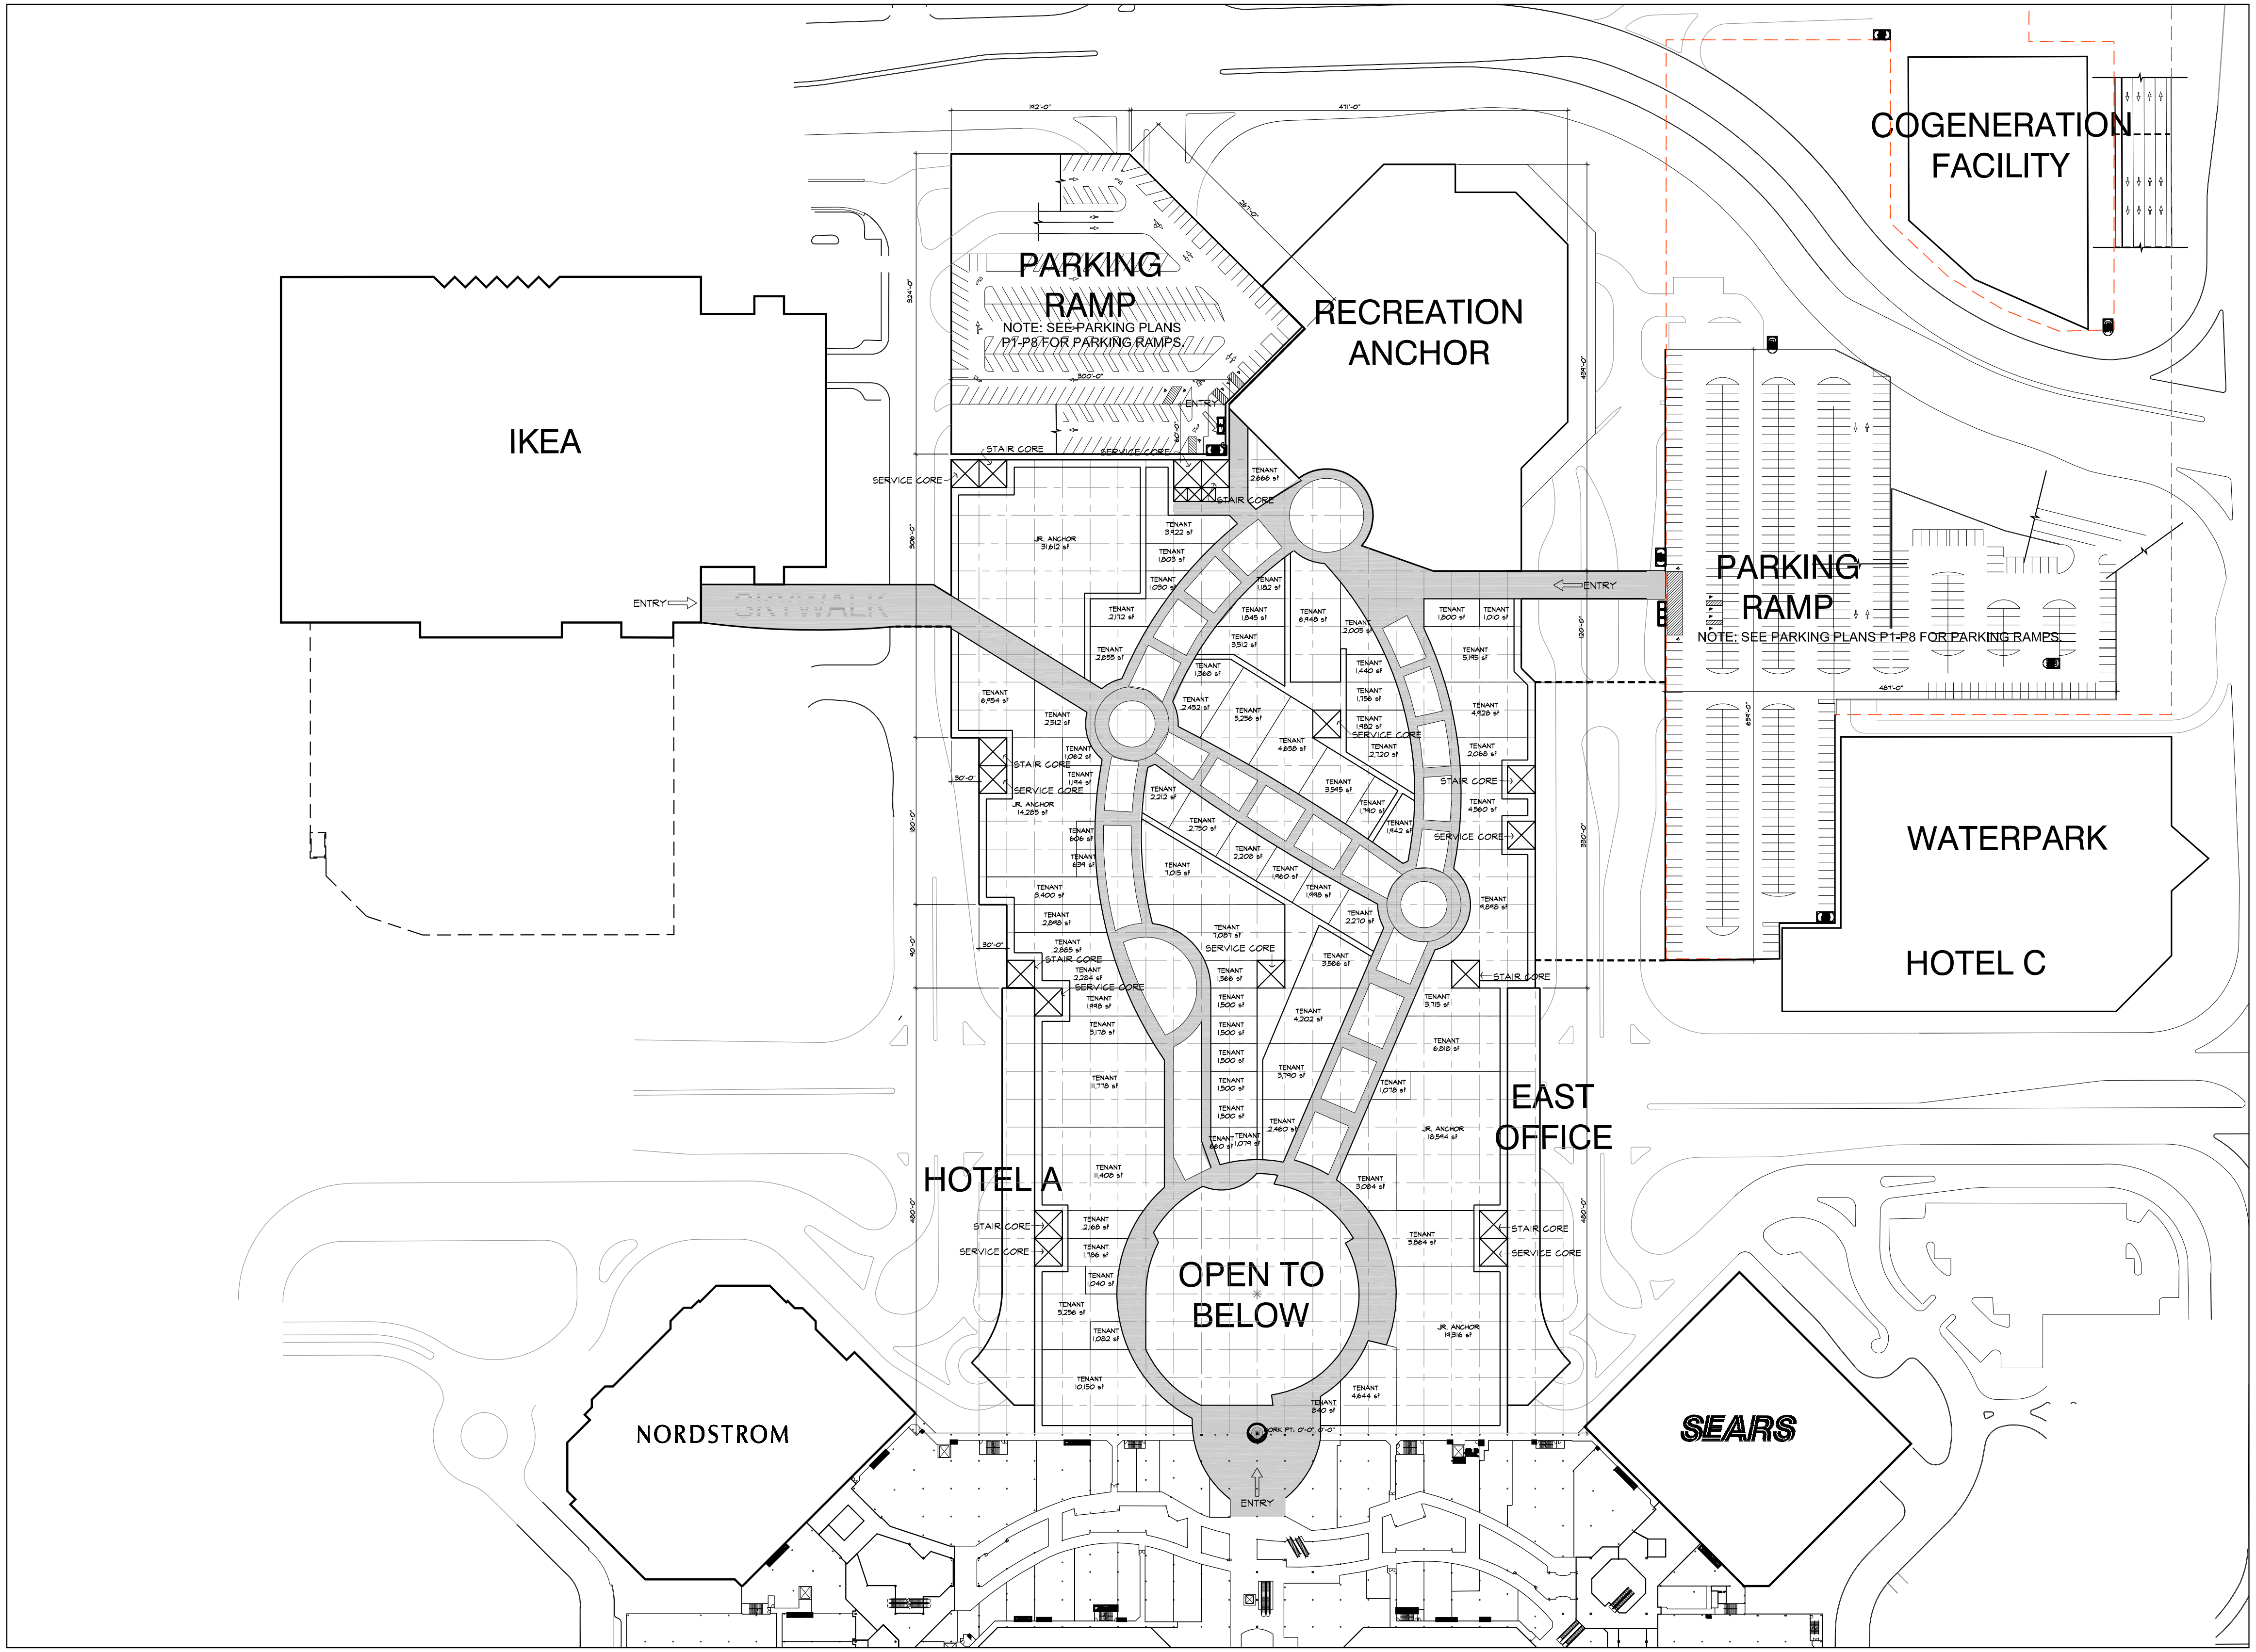

SECOND FLOOR PLAN (EL = 842'-0")
1" = 60'-0"

DRAWING FILE NAME: R:\2005\08-CommDevelopment\1164\CAD\21\PDP Submittal\PDP-A101.dwg
XREF'ED DRAWINGS: BASEDRAWING-013006-MID-RingShift, current0, current1, current2, current3, current4, TB01 pdp

KKE architects

KKE Architects, Inc.
300 first avenue north
minneapolis, mn 55401

(612) 339-4200
FAX (612) 342-9267

www.kke.com

minneapolis las vegas pasadena irvine

I hereby certify that this plan, specification, or report was prepared by me or under my direct supervision, and that I am a duly Licensed Architect under the laws of the State of Minnesota.

Printed Name: ____

Signature: ____

Date: ____ License #: ____

No.	Date	Revision Description
	4/10/06	PDP SUBMITTAL
	5/1/06	REVISED PDP SUBMITTAL

No.	Date	Revision Description

MALL OF AMERICA EXPANSION

CITY OF BLOOMINGTON, MINNESOTA

MALL OF AMERICA

Key Plan

NORTH

SECOND FLOOR PLAN

Project	0508.1164.21
Date	April 10, 2006
Drawn by	CN
Checked by	QS

Drawing Number A202

Copyright © 2006 by KKE Architects, Inc.