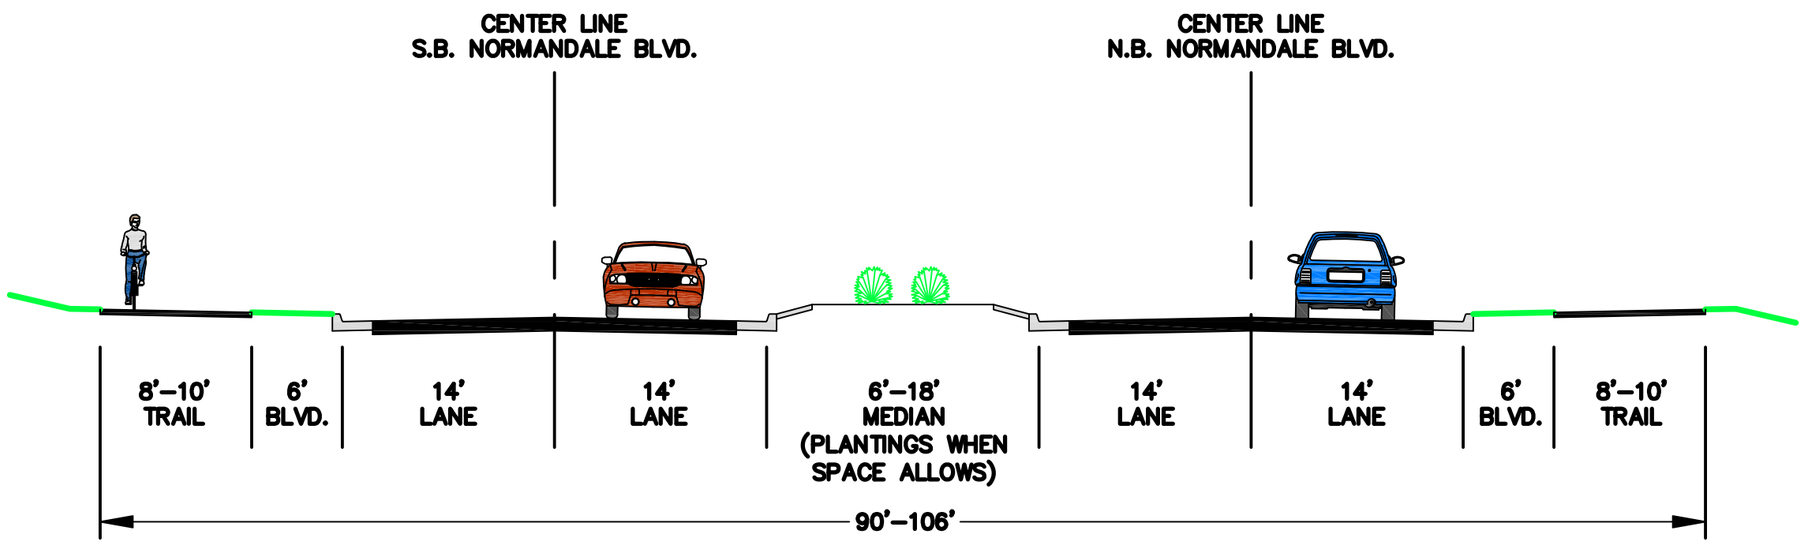

OPTION "A"
PROPOSED TYPICAL SECTION
NORMANDALE BLVD.
POPLAR BRIDGE ROAD TO 9–MILE CREEK