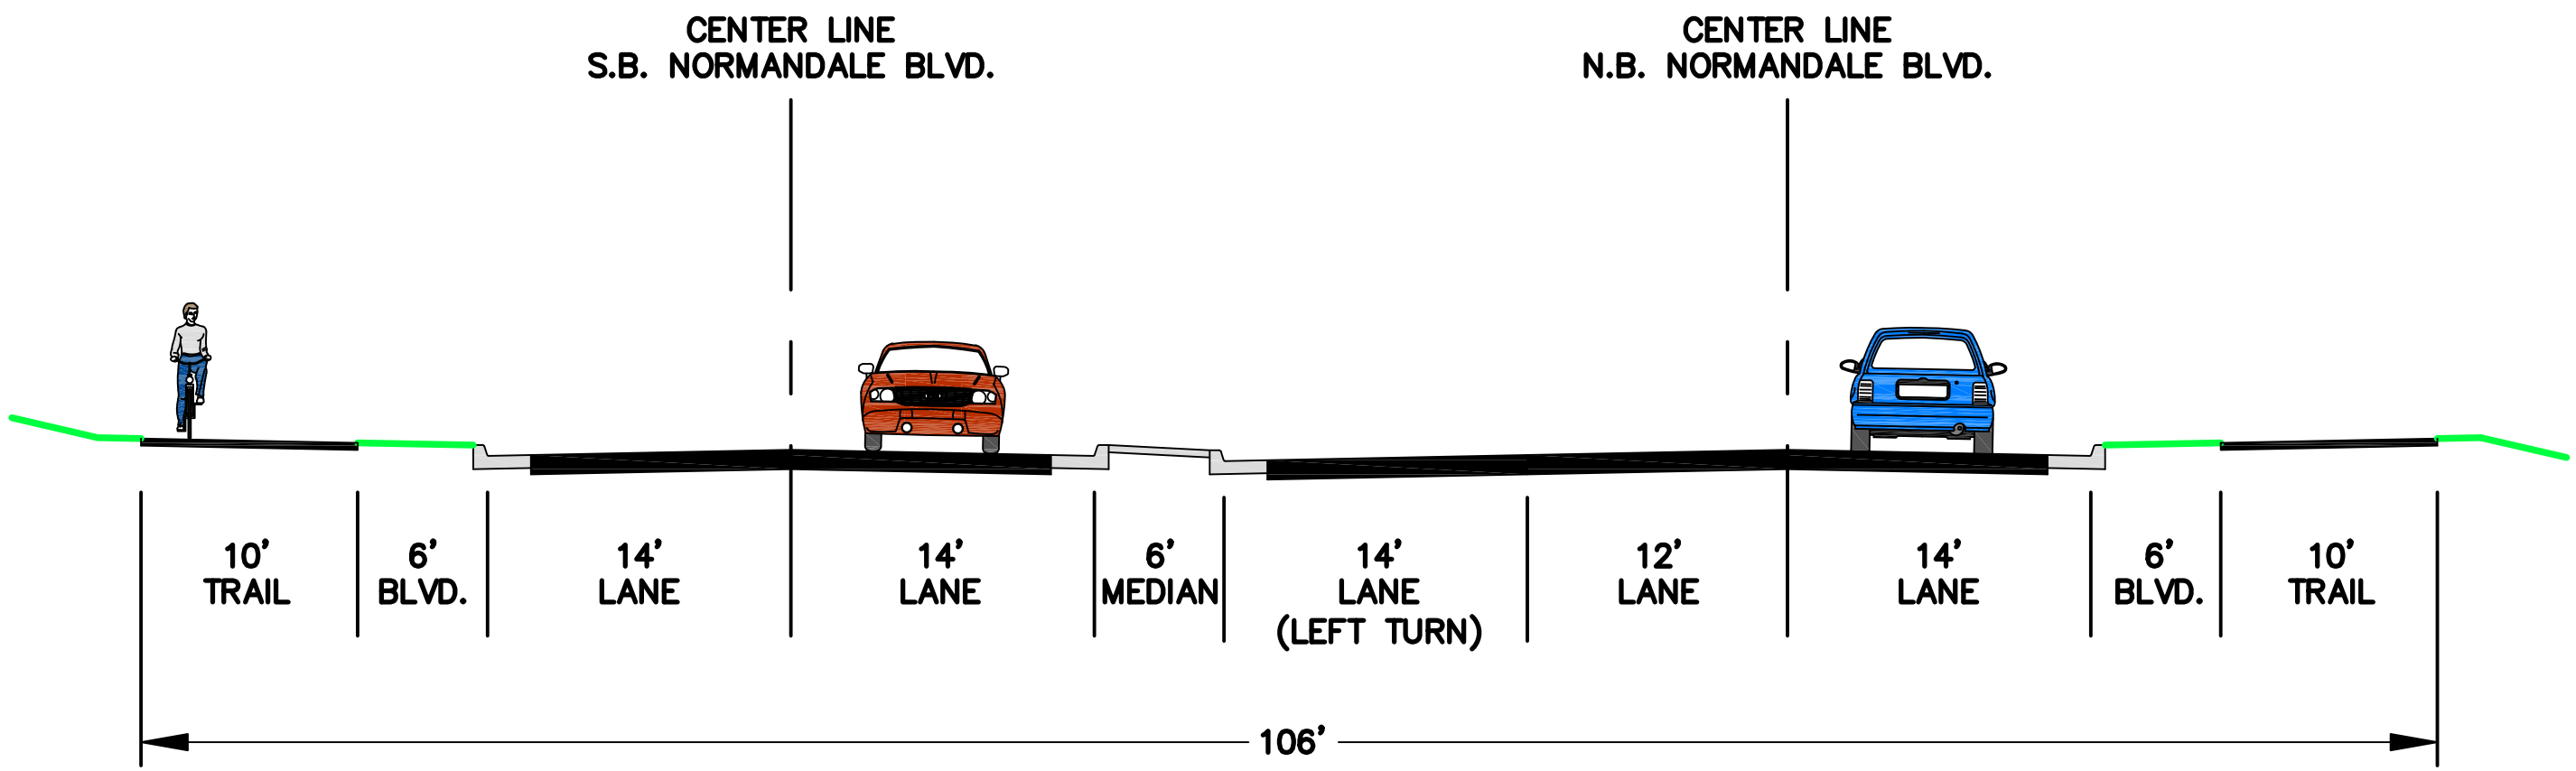

PROPOSED TYPICAL SECTION
AT LEFT TURN LANE
NORMANDALE BLVD.

POPLAR BRIDGE ROAD TO 9-MILE CREEK