REGISTERED LAND SURVEY NO. RLS-140

I HEREBY CERTIFY THAT IN ACCORDANCE WITH THE PROVISIONS OF CHAPTER 508, MINNESOTA STATUTES OF 1949, AS AMENDED I HAVE SURVEYED THE FOLLOWING DESCRIBED TRACTS OF LAND IN THE COUNTY OF HENNEPIN AND IN THE STATE OF MINNESOTA TO WIT:

The Southeast quarter of the Southeast quarter of Section 21, Township 27 Range 24 excepting that part of said quarter quarter Section, lying Westerly of a line drawn from a point on the North line of said quarter quarter Section distant 125.8 feet Easterly from it's Northwest corner to a point in the South line of said quarter quarter Section distant 513.7 feet Easterly from it's Southwest corner. Also excepting all public highways and roads.

THAT THE SURVEY SHOWN HEREON IS A CORRECT DELINEATION OF SAID SURVEY

DATED July 10, 1952

Clyde H Parker

Registered Land Surveyor No. 2055
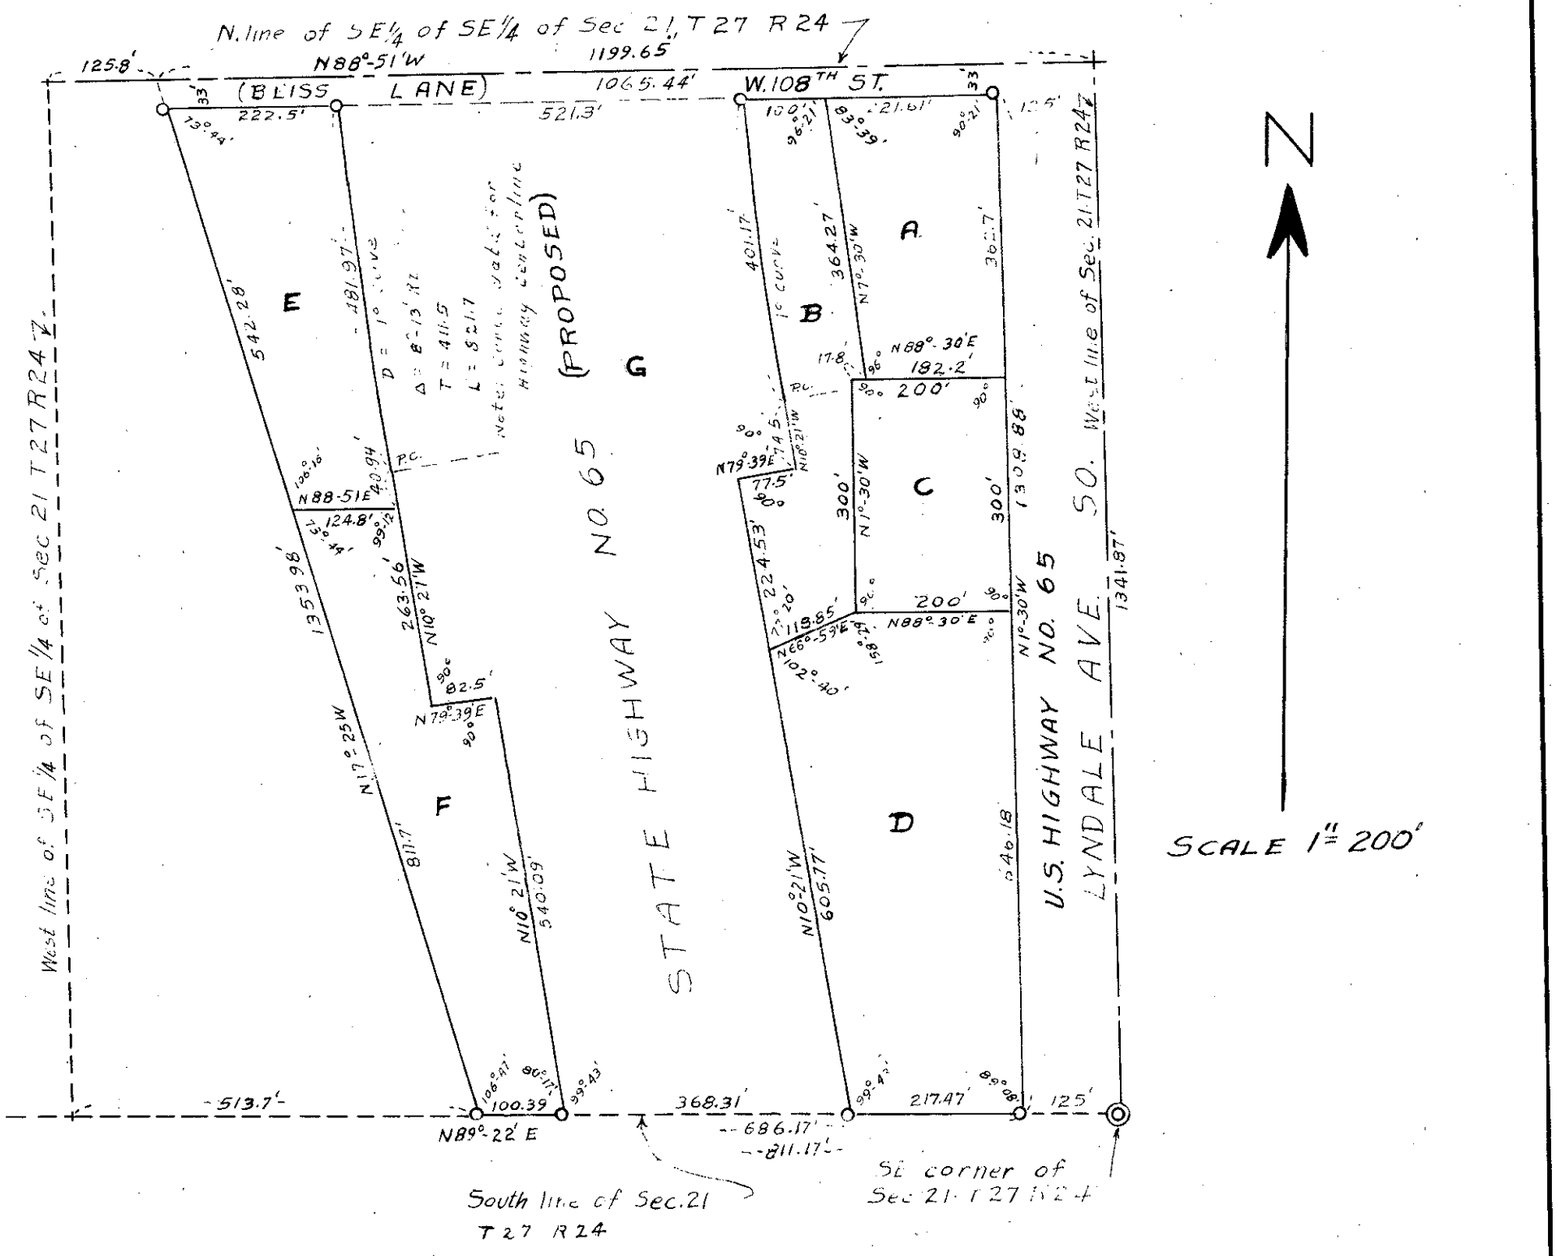
Note o Denotes iron monument.